




Rear Elevation

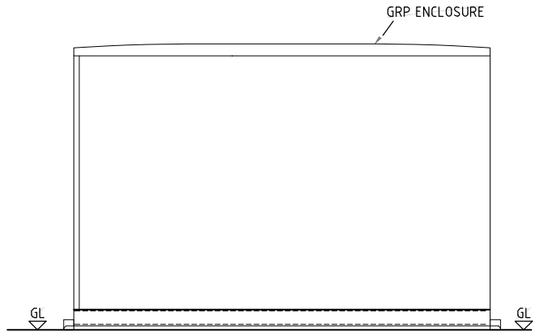


Side Elevation

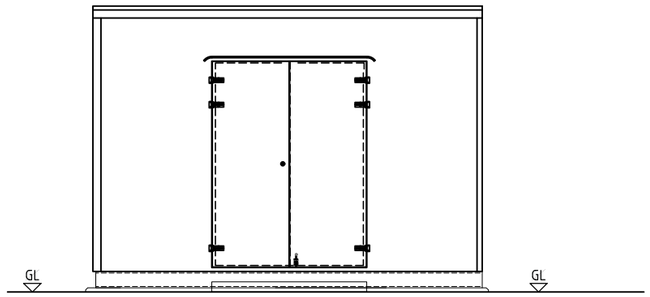


Front Elevation

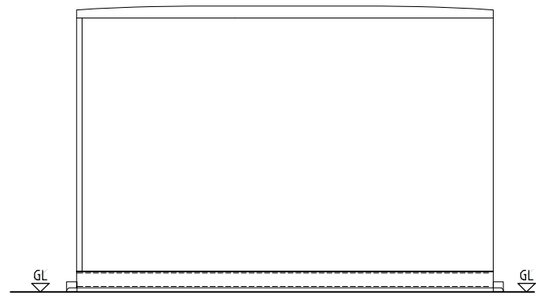

Side Elevation

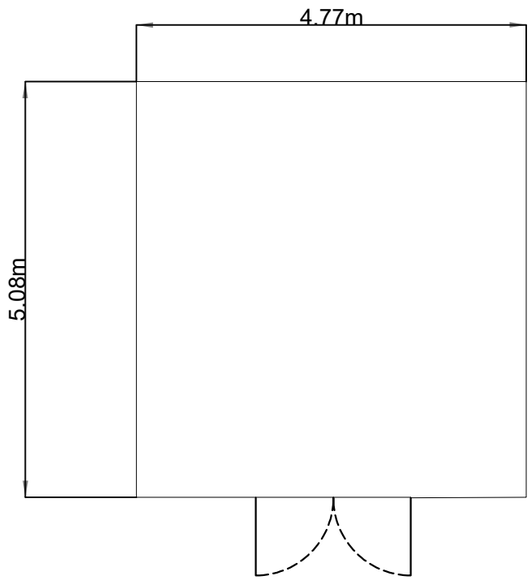

Plan View

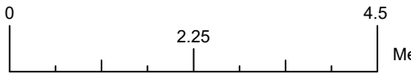

Colour: Light Grey or Moss Green
Material: Metal / Fibreglass

Intelligent Alternatives
A Carbon Neutral Company

Revision	Description	Date	Approved
A2	Scale Added	08/03/2022	JJ

TITLE: 33kV Substation

SITE: Whitley

Drawn	Date	Checked	Date
KM	08/03/2022	JJ	08/03/2022

Original Paper Size: A3

Scale: 1:75

Do Not Scale
All Dimensions in Meters