




PLAN

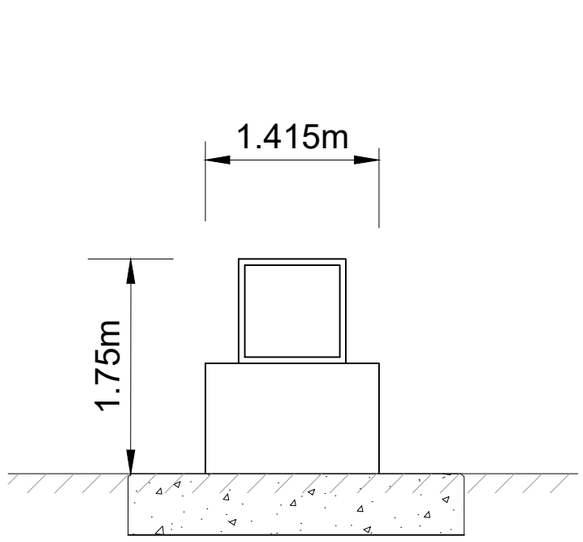

FRONT ELEVATION

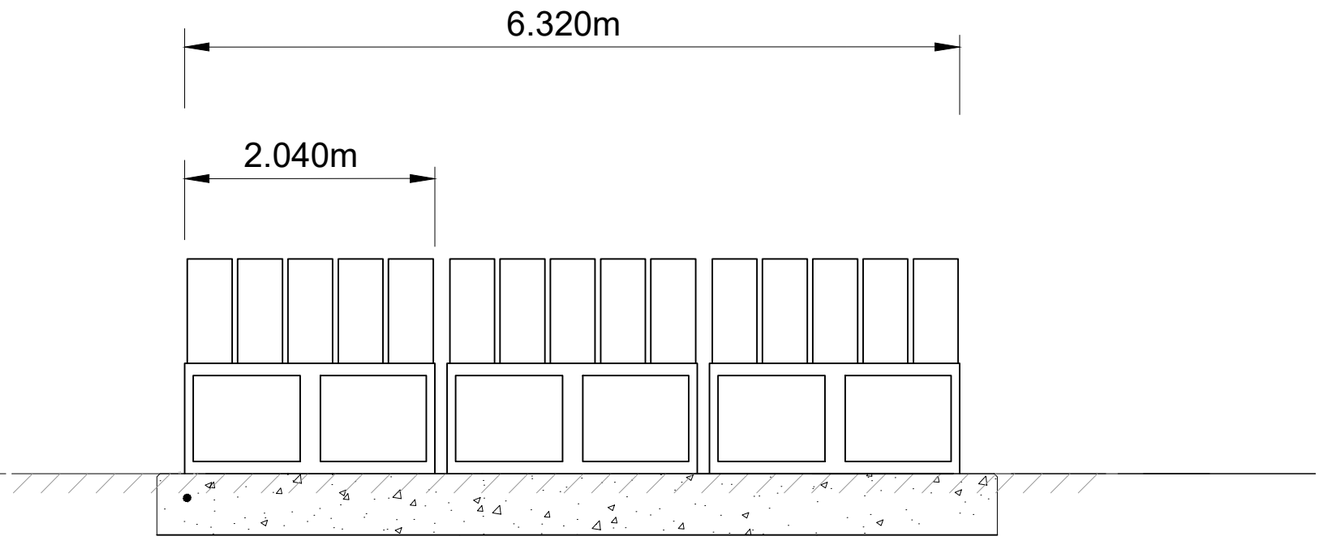

SIDE ELEVATION

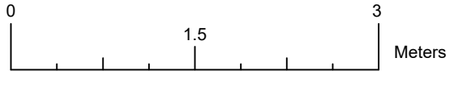

Colour: Light Grey or Moss Green
Material: Metal / Fibreglass

Intelligent Alternatives
A Carbon Neutral Company

Revision	Description	Date	Approved
A1	Initial Issue	07/03/2022	JJ

TITLE: Inverter/ Inverter Rack

SITE: Whitley

Drawn	Date	Checked	Date
KM	07/03/2022	JJ	07/03/2022

Original Paper Size: A3

Scale: 1:50

Do Not Scale
All Dimensions in Meters