

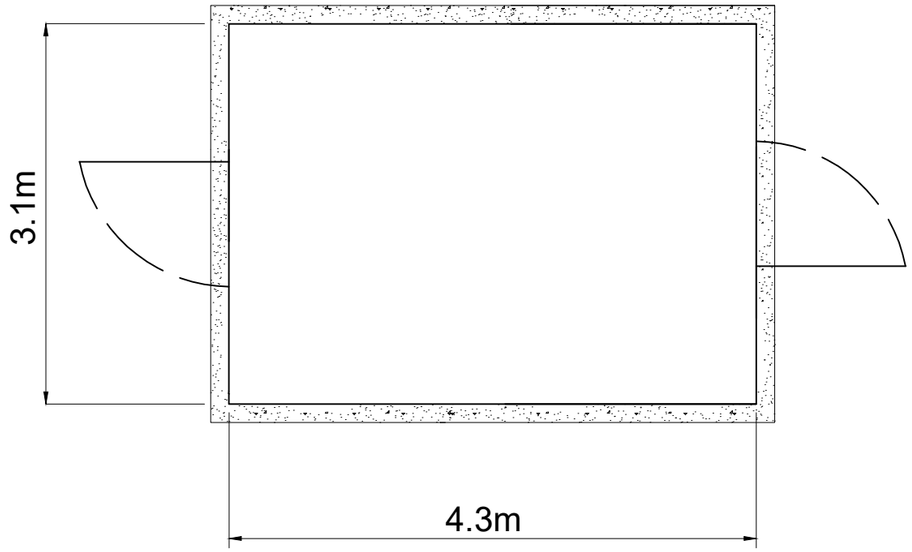


PLAN

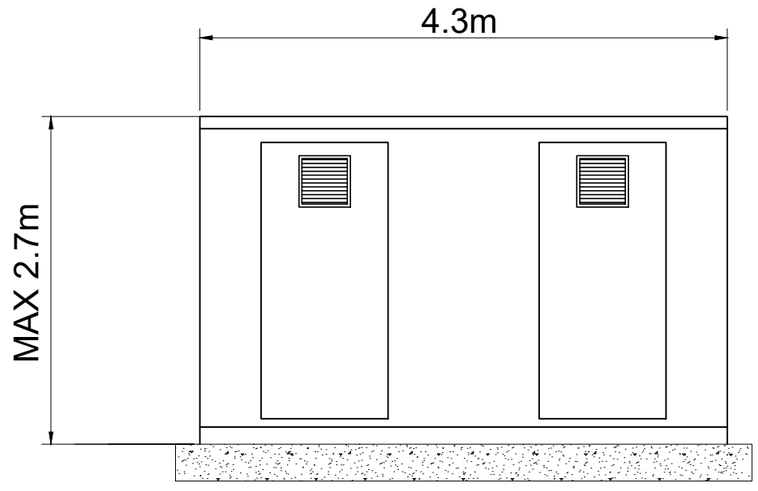

SIDE ELEVATION

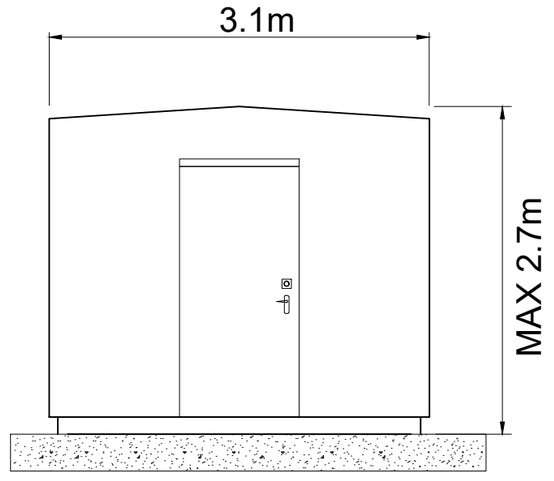

FRONT ELEVATION

0 1.5 3 Meters

Colour: Light Grey or Moss Green
Material: Metal / Fibreglass

Intelligent Alternatives
A Carbon Neutral Company

Revision	Description	Date	Approved
A1	Initial Issue	08/03/2022	JJ

TITLE: Storage/comms/ switchgear building

SITE: Whitley Farm

Drawn	Date	Checked	Date
KM	08/03/2022	JJ	08/03/2022

Original Paper Size: A3

Scale: 1:50

Do Not Scale
All Dimensions in Meters